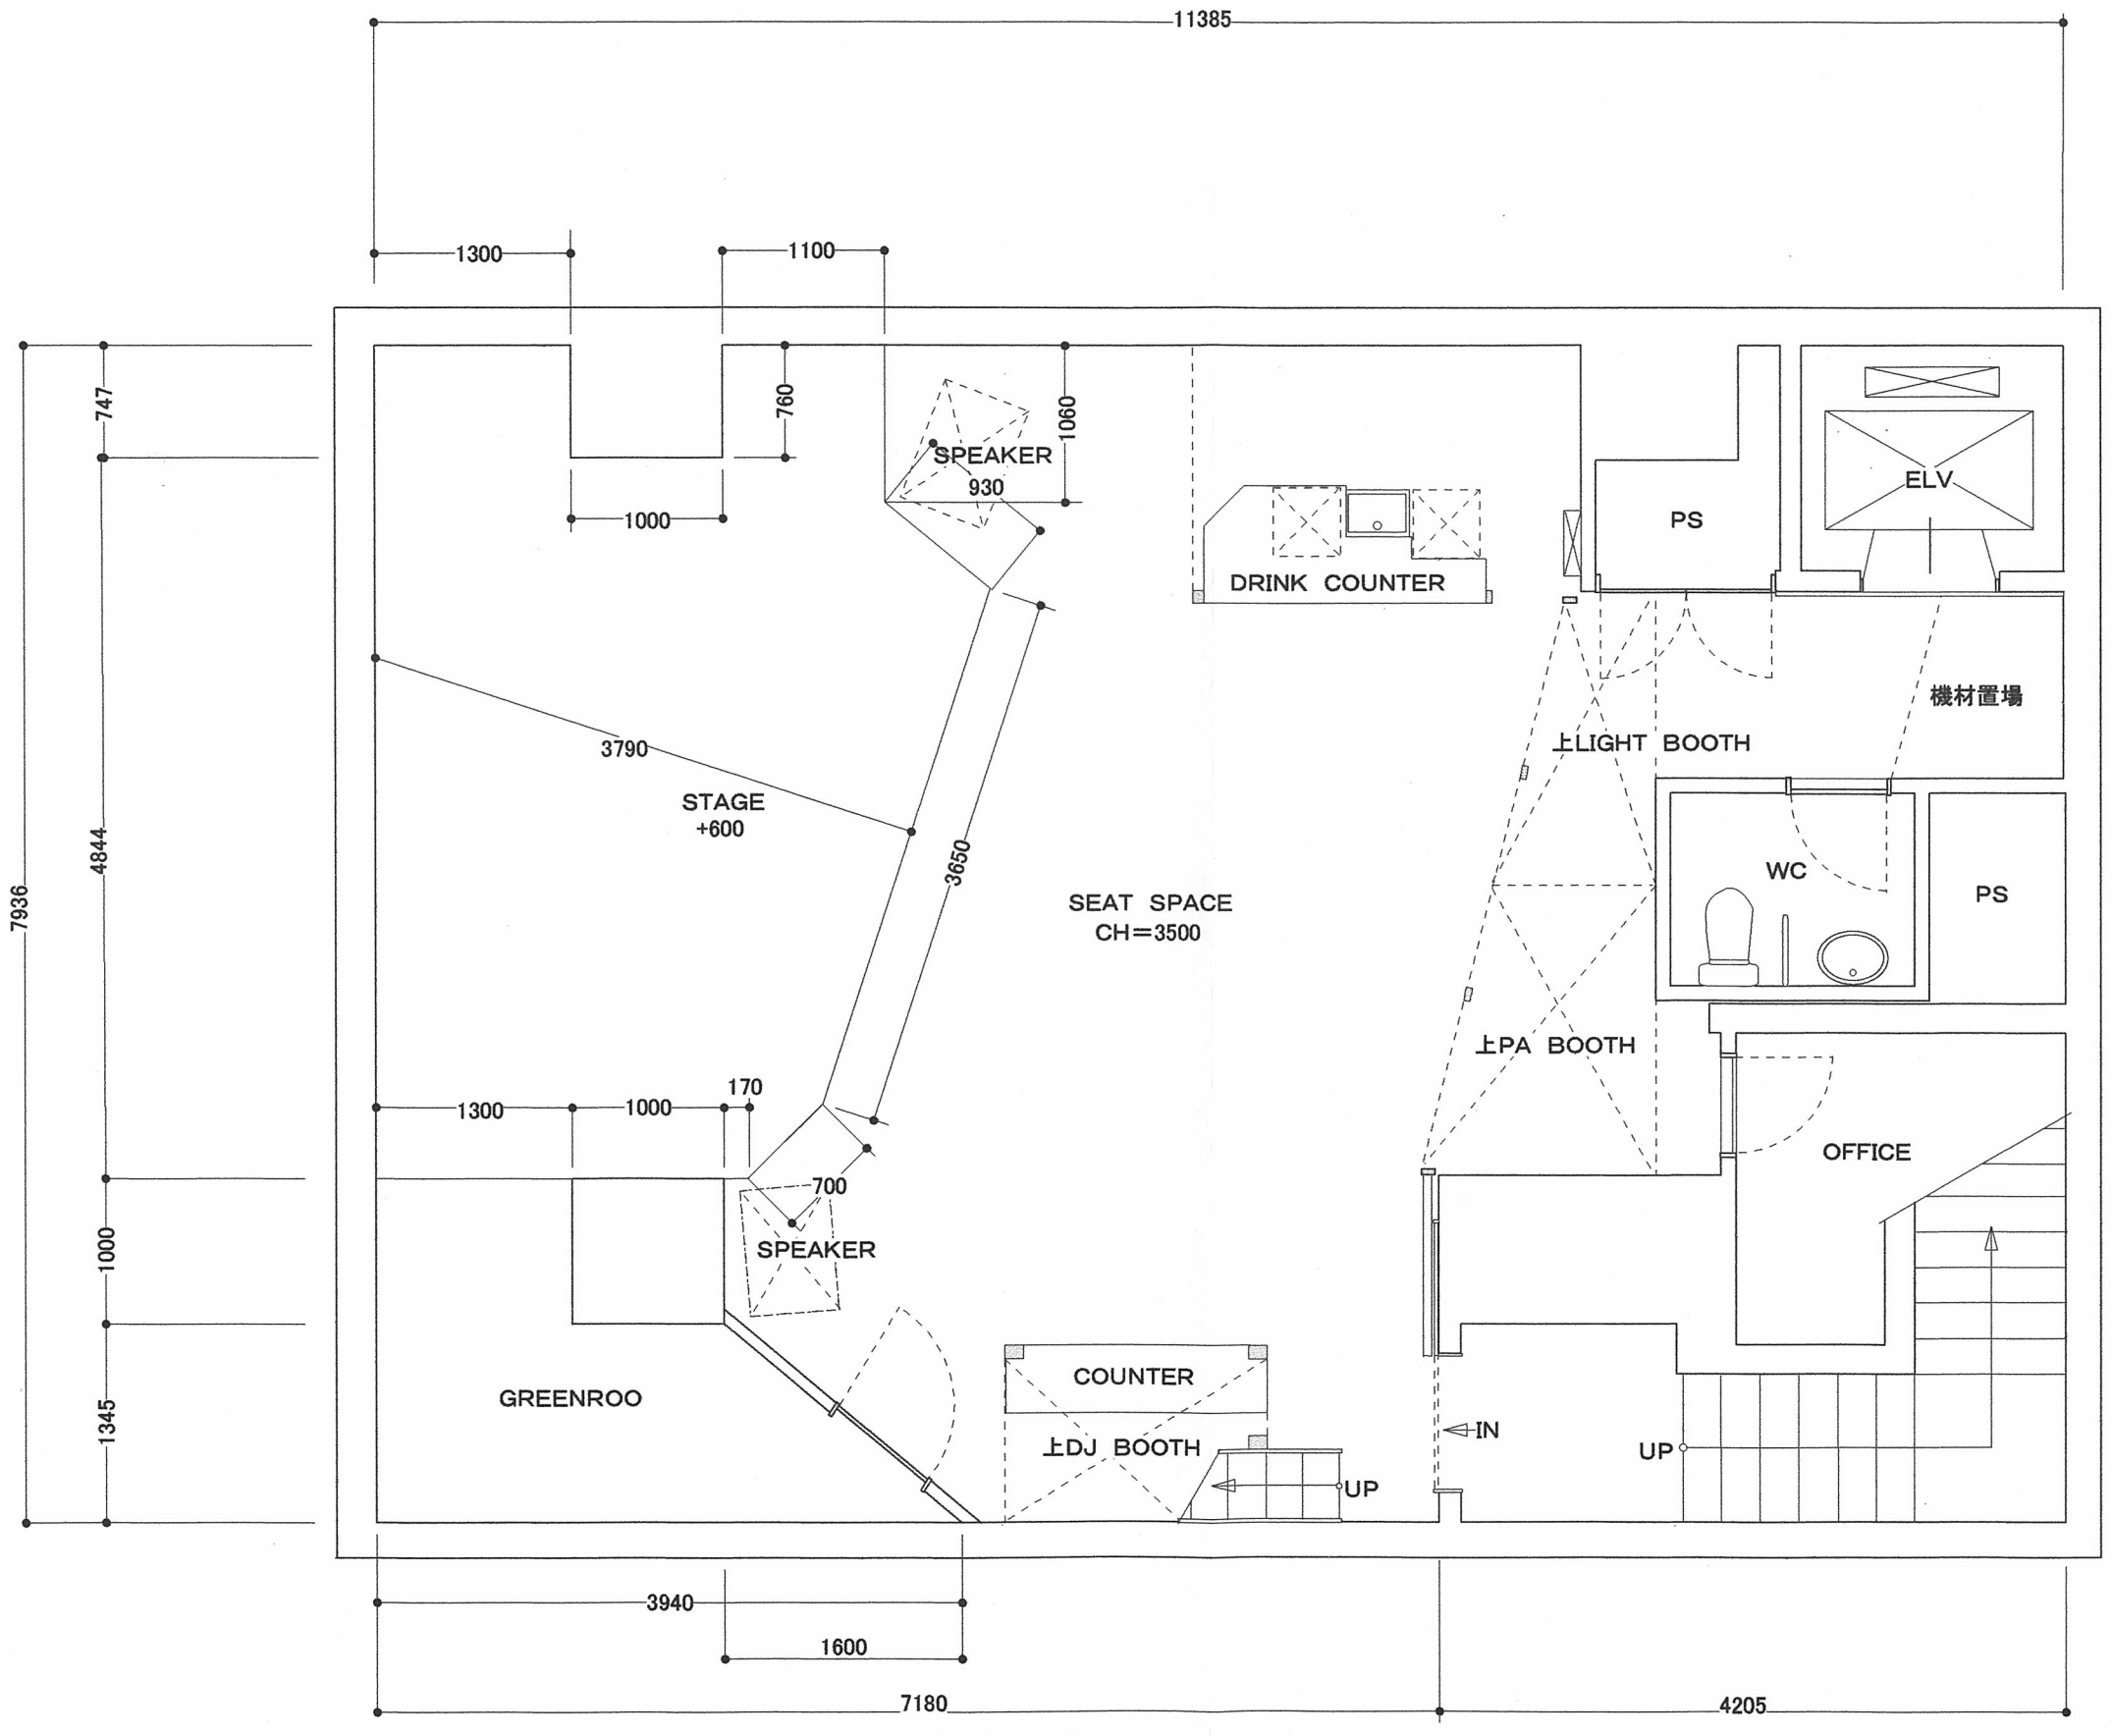

HALL SPIRITUAL LOUNGE	PLAN	SCALE 1:50